KNOW ALL MEN BY THESE PRESENTS:

That the undersigned are the only persons having any record title interest in the land subdivided and shown upon this map exclusive of streets already dedicated, and do hereby consent to the preparation and recordation of this Map entitled "Map of Kentfield Gardens Subd. No. One Kentfield Marin County, Calif composed of one (1) sheet.

That the subscribers to this statement are all who are necessary to pass clear title to the lands shown upon this map exclusive of streets.

Dated this 26th day of May 1950

John G. Fahlstrom Bella Fahlstrom

John G. Fahlstrom Bella Fahlstrom

The Acme Manufacturing Company San Francisco, Calif.

Signed Charles Munson

Charles Munson President

STATE OF CALIFORNIA } S.S.
COUNTY OF MARIN

On this 26th day of MAY in the year One Thousand Nine Hundred Fifty before me Floyd George Smith Notary Public in and for the County of Marin, personally appeared John G. and Bella Fahlstrom known to me to be the persons whose names are subscribed to the within instrument and they acknowledged to me that they executed the same.

IN WITNESS WHEREOF, I have hereunto set my hand and affixed my official seal at my office in said County of Marin, the day and year in this certificate first written.

My commission expires Feb 4th 1954

Floyd George Smith

Notary Public in and for the County of Marin State of California

STATE OF CALIFORNIA } S.S.
COUNTY OF MARIN

On this 26th day of MAY in the year One Thousand Nine Hundred Fifty before me Floyd George Smith Notary Public in and for the County of Marin personally appeared Charles Munson known to be President of the Acme Manufacturing Company, San Francisco California the Company named therein and he acknowledged to me that said Company executed the same.

IN WITNESS WHEREOF I have hereunto set my hand and affixed my official seal at my office in said County of Marin, the day and year in this certificate first above written.

My commission expires Feb 4 1950

Floyd George Smith

Notary Public in and for the County of Marin State of California

I, J.C. OGLESBY certify that I am a Registered Civil Engineer under the laws of the State of California, that the surveying and checking on the map shown hereon was done by me under my direction between the months of May 19 and May 1950 that the survey is true and complete as shown, that the monuments are of the character and occupy the positions shown on this map, and that the survey of this map can be retraced from said monuments.

Dated this 22 day of May 1950

Signed J.C. Oglesby

J.C. Oglesby Registered Civil Engineer

I, GEO. S. JONES County Clerk of the County of Marin, State of California and ex-officio Clerk of the Board of Supervisors there of, do hereby certify that a good and sufficient bond approved by and in the amount fixed by said Board of Supervisors has been filed with said Board and that said bond, by its term is made to inure to the benefit of said County of Marin and is conditioned for the payment of all taxes which may at the time of filing of this map, be a lien against the tract or Subdivision of land shown on said map, or any part thereof, but not yet payable.

And I do certify that this map consists of one (1) sheet duly made endorsed and acknowledged as required by law, and accompanied by a certificate of the County Surveyor of Marin County, State of California, approving this map.

Witness my hand and seal this 29 day of MAY 1950

Signed

County Clerk and ex-officio Clerk of the Board of Supervisors Marin County, Calif.

SERIAL No.

RECORDED AT THE REQUEST OF Marin County Planning Com.

3 1950

at 35 Minutes Past 10 Oclock

AM, in Vol 7 of Official Maps Page 7

Records Marin County, Calif.

Recorder

By Louise Cotta

Deputy Recorder

Fee for Recording 5.00

I, J.C. OGLESBY, County Surveyor of the County of Marin, State of California, certify that I have examined this map, that the subdivision as shown hereon is substantially the same as it appeared on the Tentative Map and all approved alterations thereof, that all provisions of the Act of the State California known as the "Subdivision Map Act" and any local ordinances applicable of the time of approval of the Tentative Map" have been complied with and I am satisfied that this map is technically correct.

Dated this 22 day of May 1950

Signed J.C. Oglesby

J.C. Oglesby County Surveyor Marin County California

The Board of Supervisors of the County of Marin, State of California at a Regular meeting held on 29 day of MAY 1950, examined the map shown hereon, together with accompanying reports thereon of the County Surveyor, and Auditor of said County, and the said Board of Supervisors by Resolution No. 3016, duly passed at the meeting aforesaid approves this map.

IN WITNESS WHEREOF, the said Board of Supervisors has caused this endorsement to be executed by its chairman and the County Clerk and its seal to be hereto affixed.

Signed J.J. Bagshaw

Chairman Board of Supervisors, Marin County, California

Signed

County Clerk, and ex-officio Clerk of Board of Supervisors Marin County, Calif.

I, L.A. DeLISLE County Auditor of the County of Marin, State of California do hereby certify that there are no liens for unpaid taxes, State, County, Municipal or others, except taxes not yet payable, against the tract or subdivision of land shown upon this map or upon any part thereof.

Dated this 26th day of May 1950.

Signed L.A. DeLisle By J.F. Redmond Deputy

L.A. DeLisle, County Auditor, Marin County, California

APPROVED:
County Planning Commission of the County of Marin, State of California.
Dated this 2nd day of June 1950

Signed R.J. Rustin

Chairman

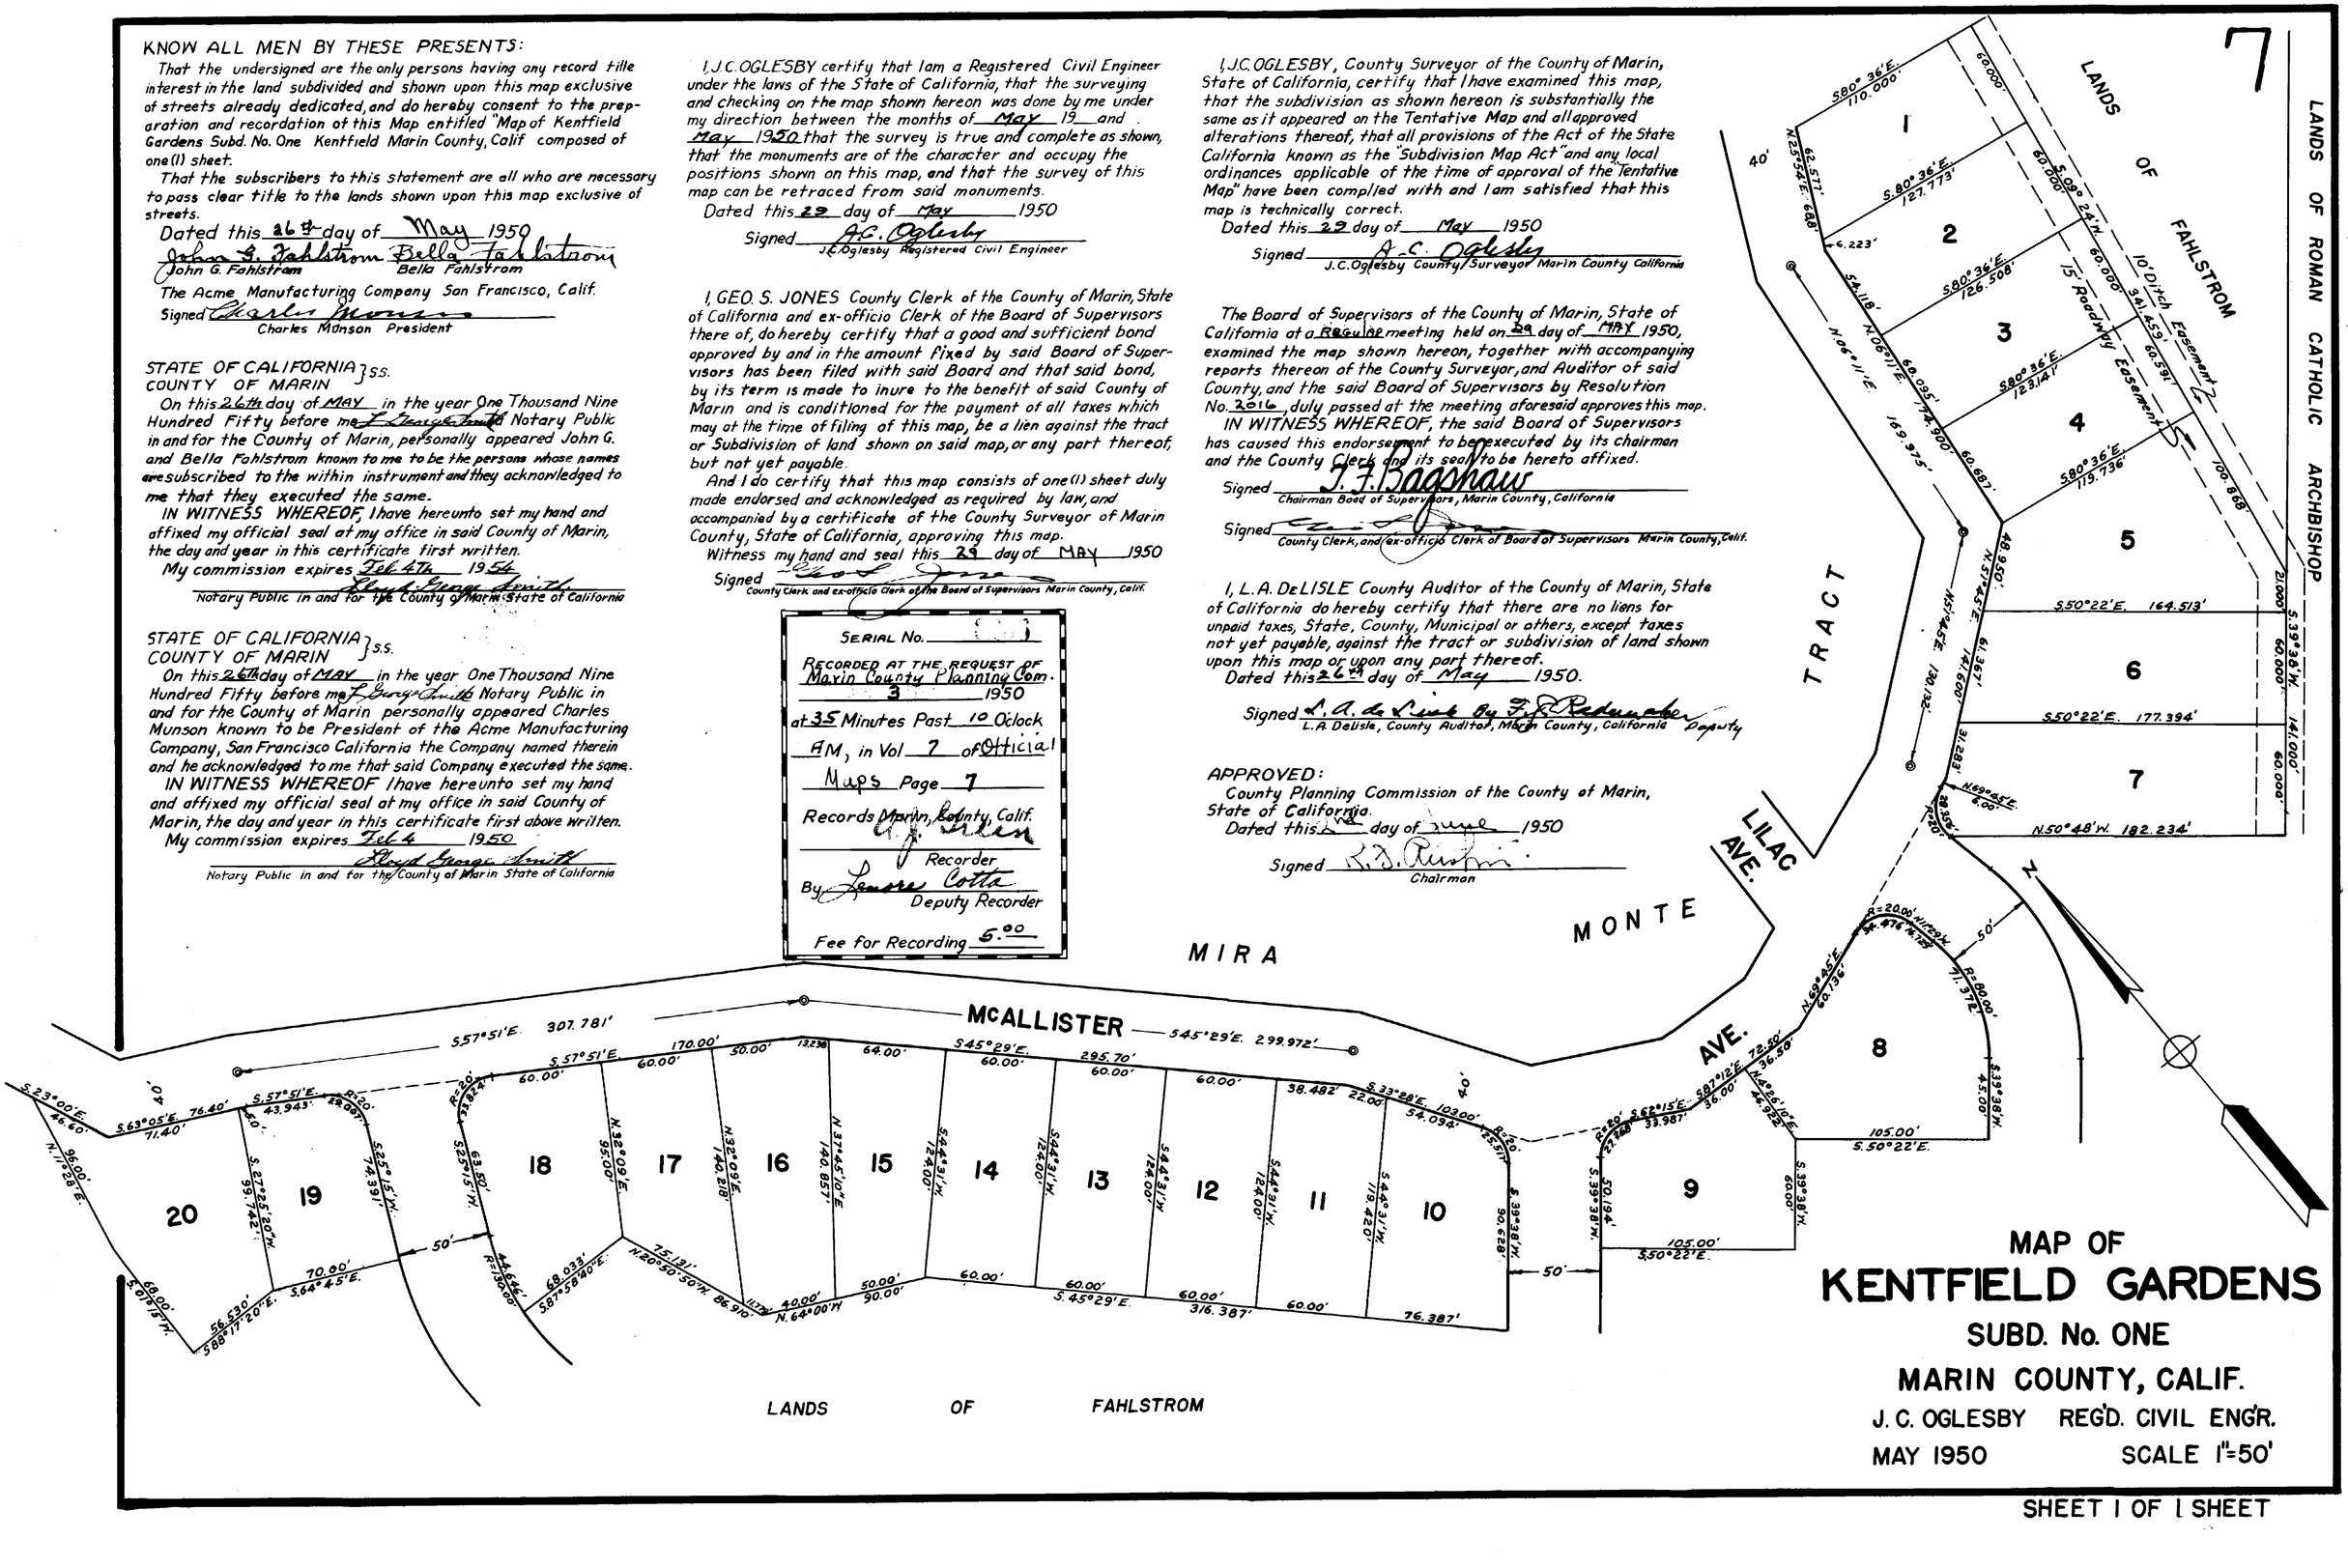

MAP OF KENTFIELD GARDENS

SUBD. No. ONE

MARIN COUNTY, CALIF.

J. C. OGLESBY REG'D. CIVIL ENG'R.

MAY 1950 SCALE 1"=50'

SHEET 1 OF 1 SHEET